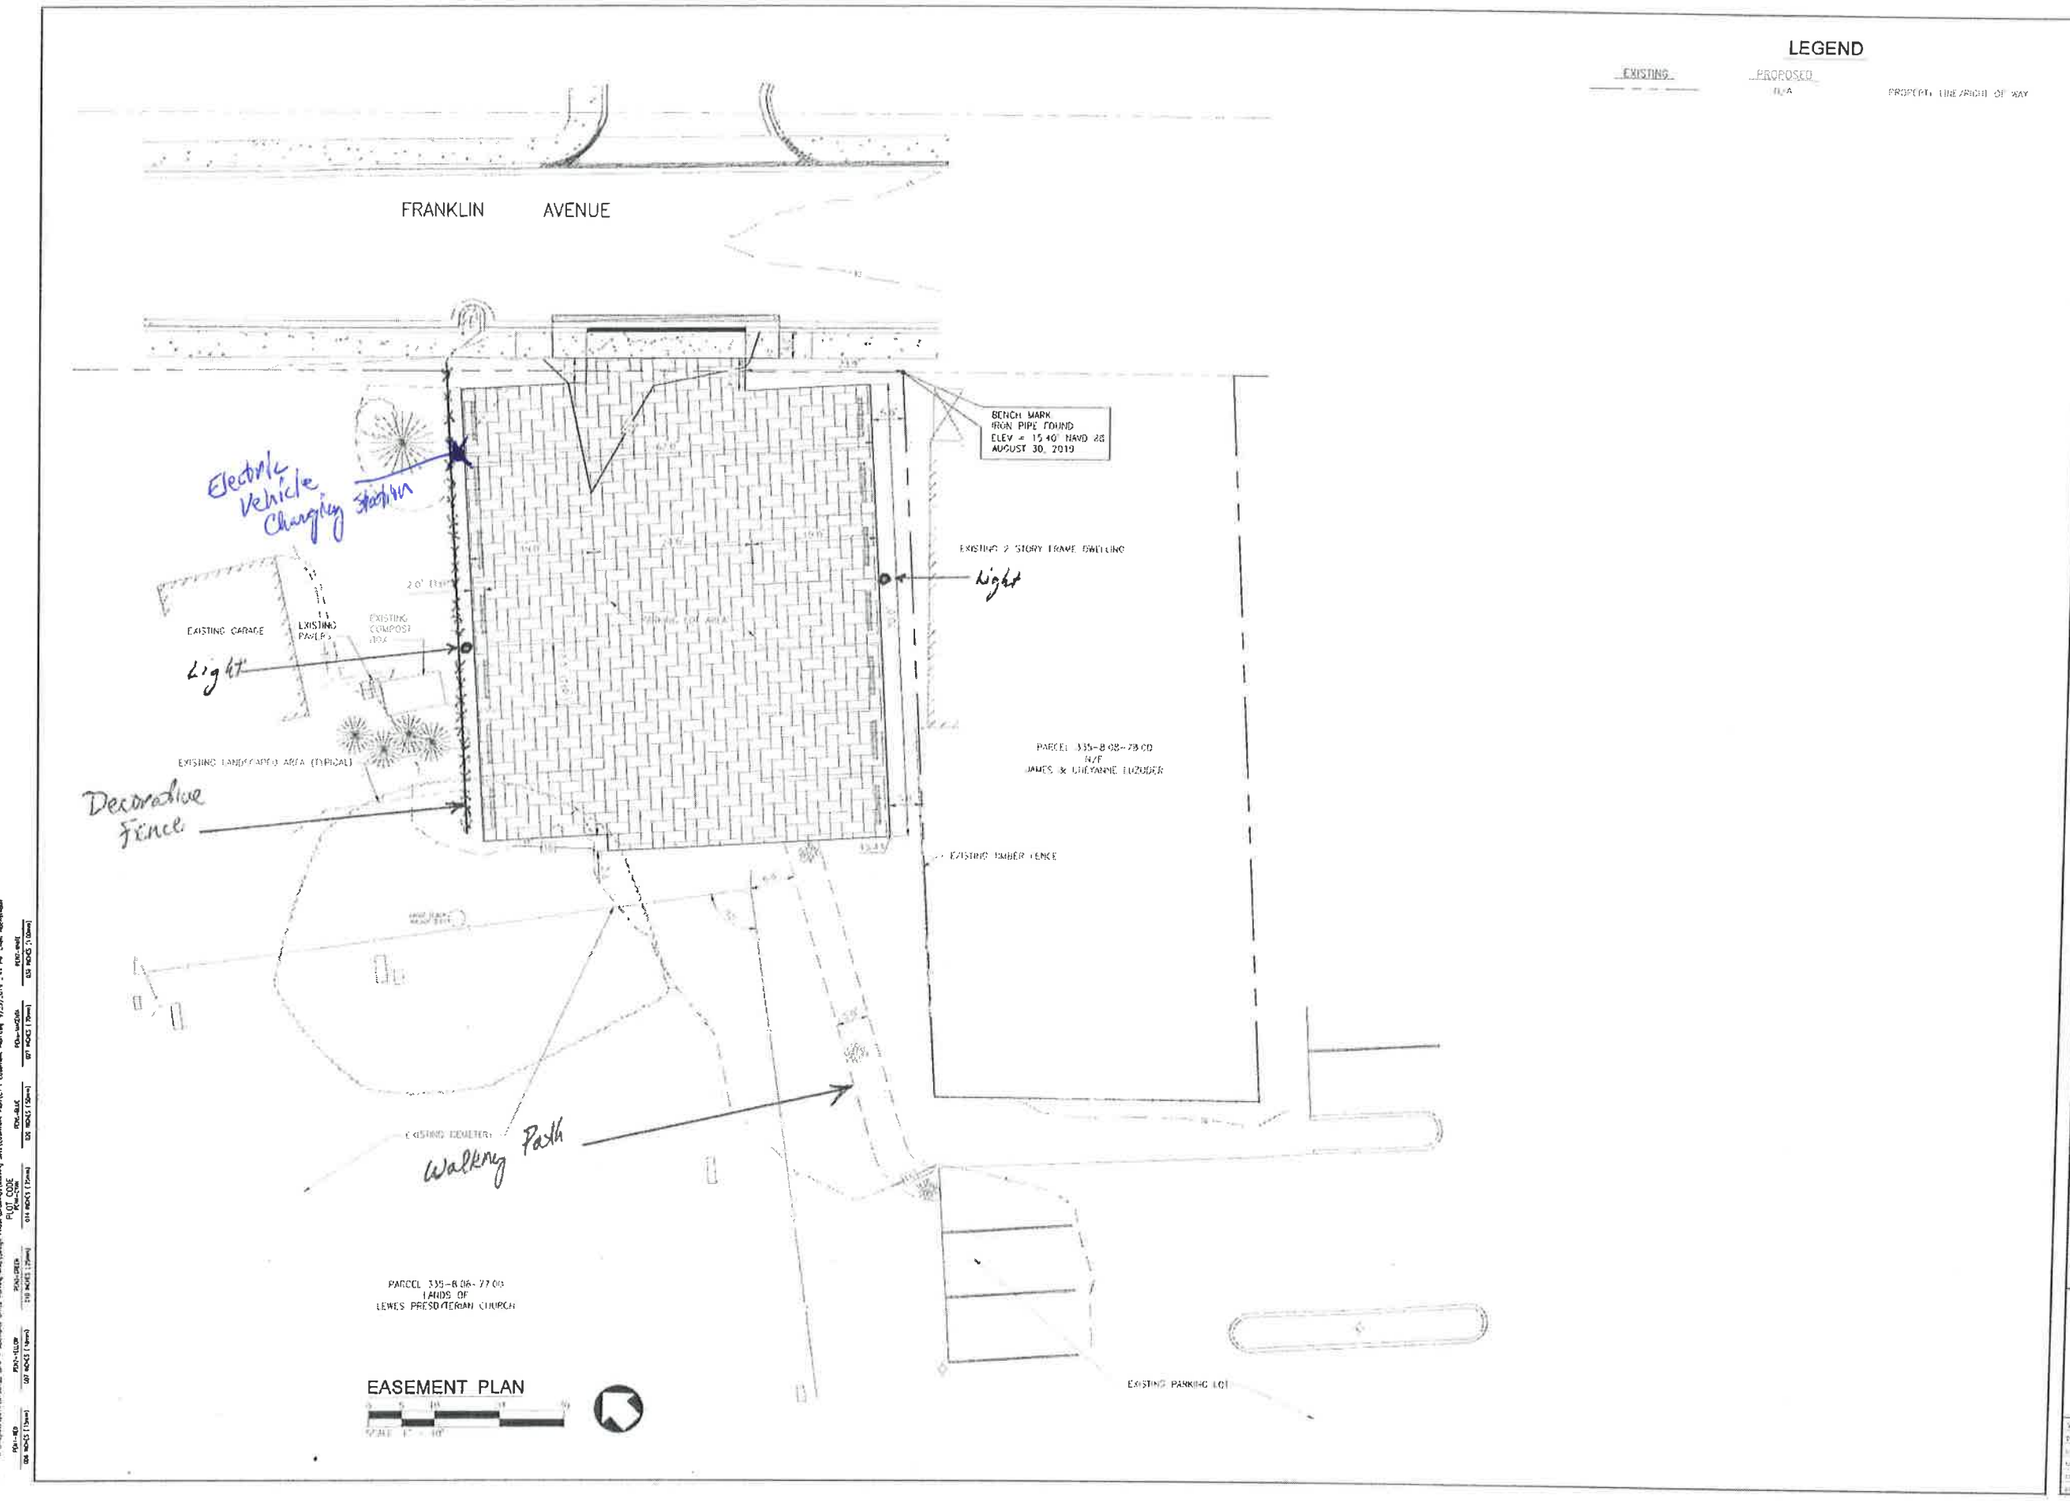

LEGEND

EXISTING	PROPOSED	
	N/A	PROPERTY LINE/RIGHT OF WAY

PRELIMINARY PLANS PRINTS ISSUED FOR: REVIEW

NO	REVISIONS	DATE

GMB
GEORGE, MILES & BUHR, LLC
ARCHITECTS & ENGINEERS
SALISBURY • BALTIMORE • SEAFORD
400 HIGH STREET
SEAFORD, DELAWARE 19973
302-628-1421 Fax 302-628-8350
www.gmbnet.com

LEWES BPW
PARKING LOT ADDITION

CITY OF LEWES
SUSSEX COUNTY, DELAWARE

EASEMENT PLAN

SHEET NO.
C1.1